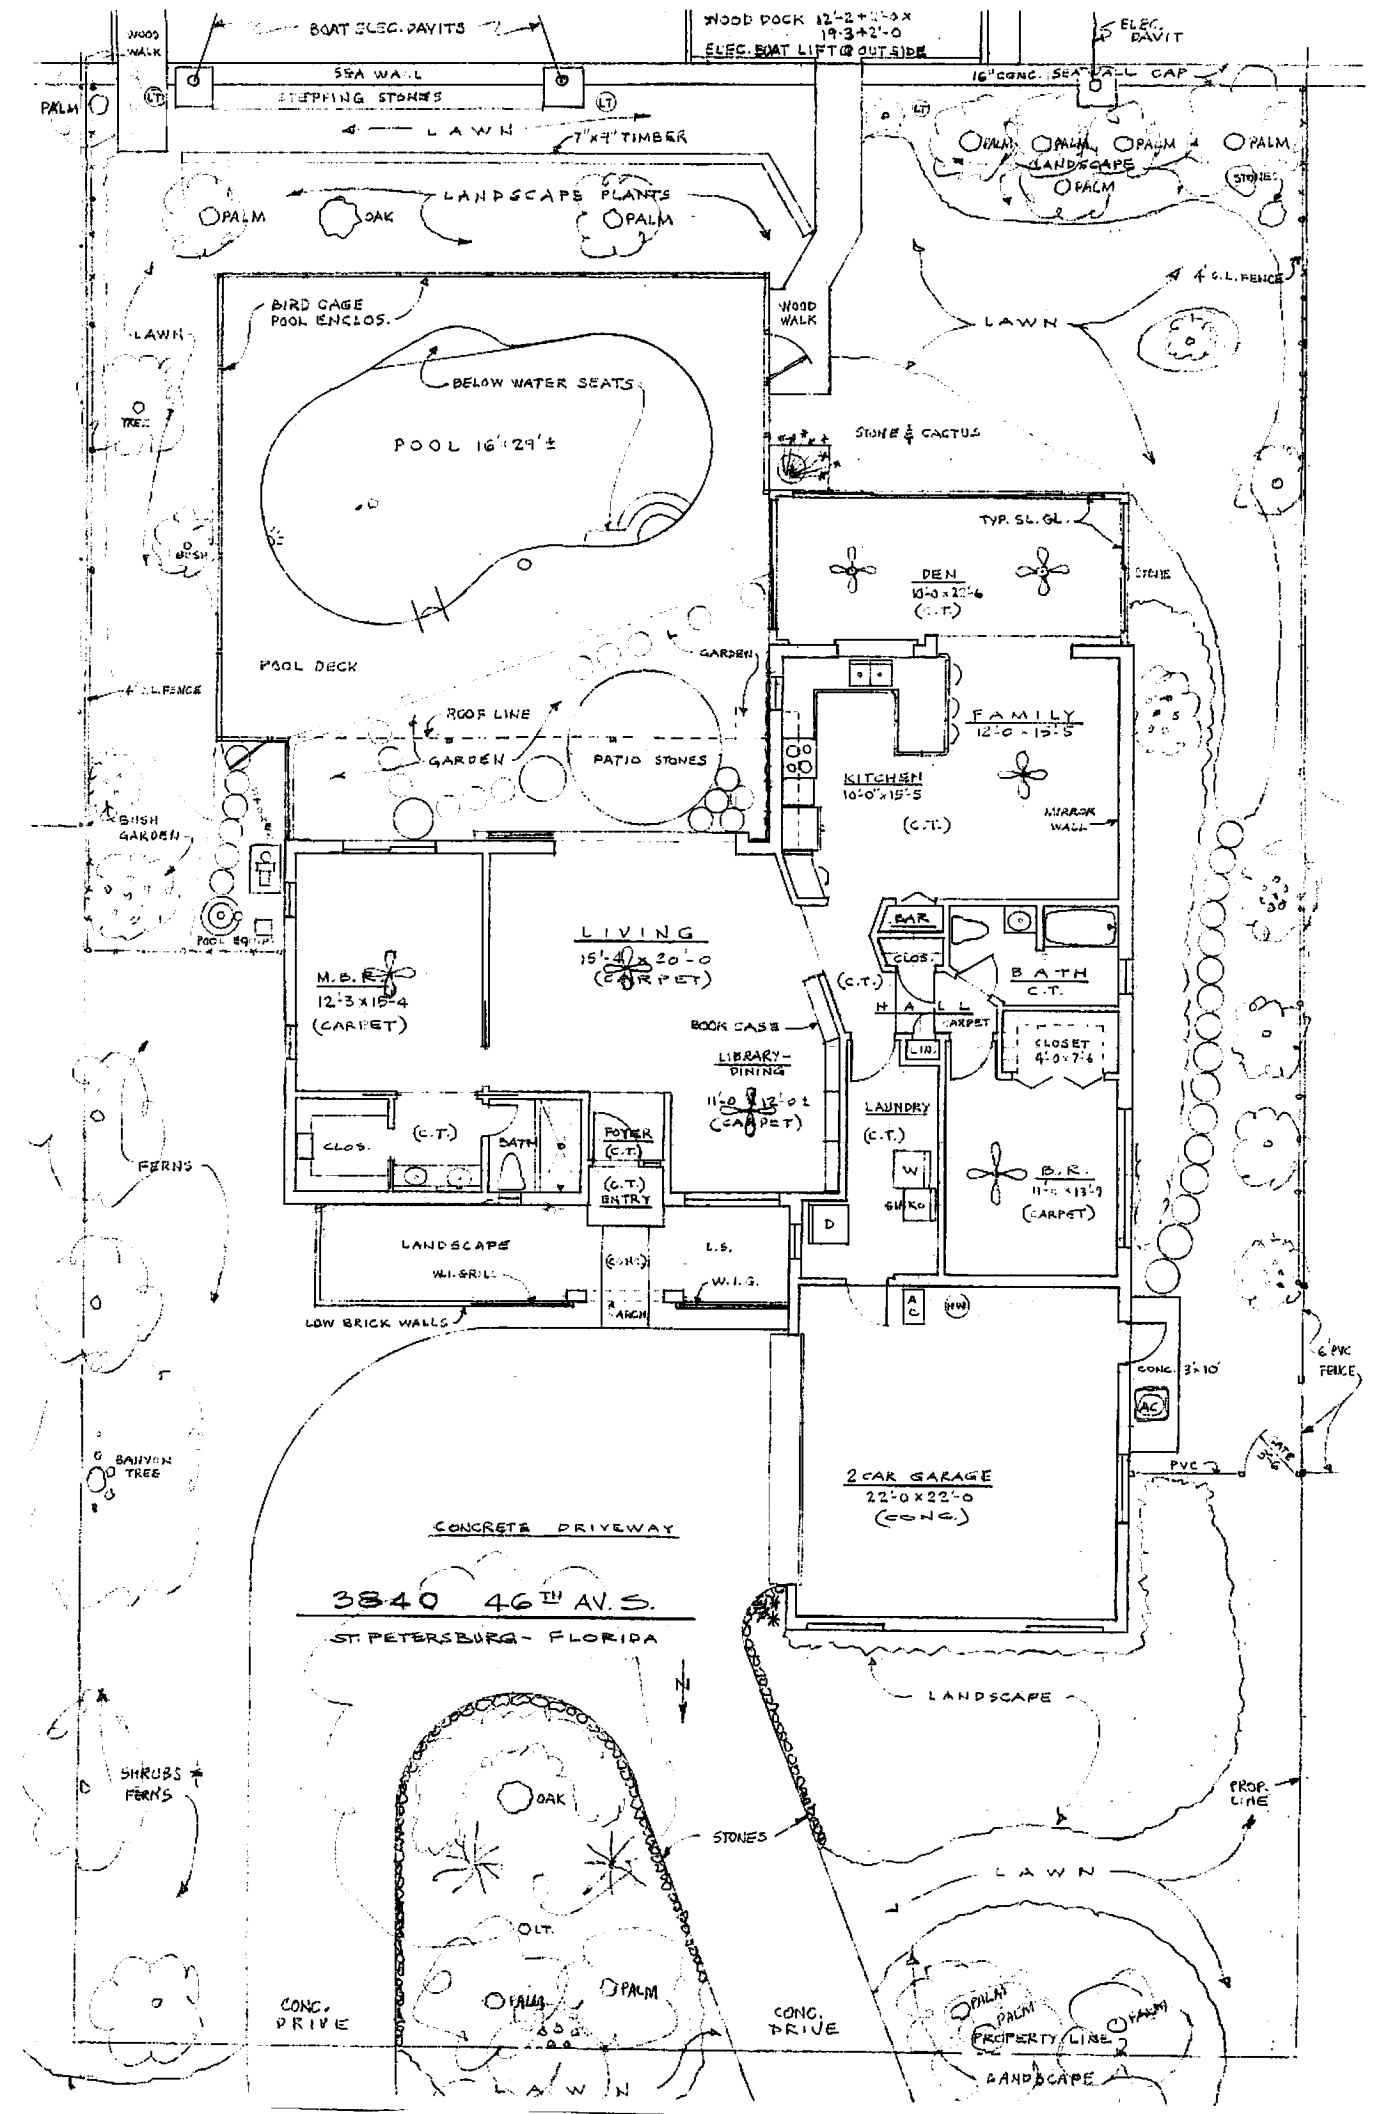

BOAT ELEC. DAVITS
WOOD DOCK 12'-2+2'-0 x 19'-3+2'-0
ELEC. BOAT LIFT @ OUTSIDE
ELEC. DAVIT
WOOD WALK
SEA WALL
STEPPING STONES
16" CONC. SEA WALL CAP
PALM
LAWN
7"x9" TIMBER
LANDSCAPE PLANTS
OAK
LANDSCAPE
STONES
4' G.L. FENCE
BIRD CAGE POOL ENCLOS.
WOOD WALK
BELOW WATER SEATS
POOL 16'x29'±
STONE & CACTUS
TYP. SL. GL.
DEN
10'-0 x 22'-6
(C.T.)
POOL DECK
GARDEN
ROOF LINE
PATIO STONES
FAMILY
12'-0 x 15'-5
KITCHEN
10'-0" x 15'-5
(C.T.)
MIRROR WALL
BUSH GARDEN
POOL EQUIP.
LIVING
15'-4 x 20'-0
(CARPET)
M.B.R.
12'-3 x 15'-4
(CARPET)
BAR
CLOS.
BATH
C.T.
HALL
CARPET
CLOSET
4'-0 x 7'-6
BOOK CASE
LIBRARY-DINING
11'-0 x 12'-0±
(CARPET)
LAUNDRY
(C.T.)
CLOS.
BATH
FOYER
(C.T.)
(C.T.) ENTRY
B.R.
11'-0 x 13'-9
(CARPET)
FERNS
LANDSCAPE
W.I. GRILL
L.S.
W.I.G.
LOW BRICK WALLS
ARCH
CONC. 3'x10'
6' PVC FENCE
BANYON TREE
PVC
2 CAR GARAGE
22'-0 x 22'-0
(CONC.)
CONCRETE DRIVEWAY
3840 46TH AV. S.
ST. PETERSBURG - FLORIDA
LANDSCAPE
SHRUBS FERNS
OAK
STONES
PROP. LINE
LAWN
CONC. DRIVE
PALM
PROPERTY LINE
LANDSCAPE
LAWN